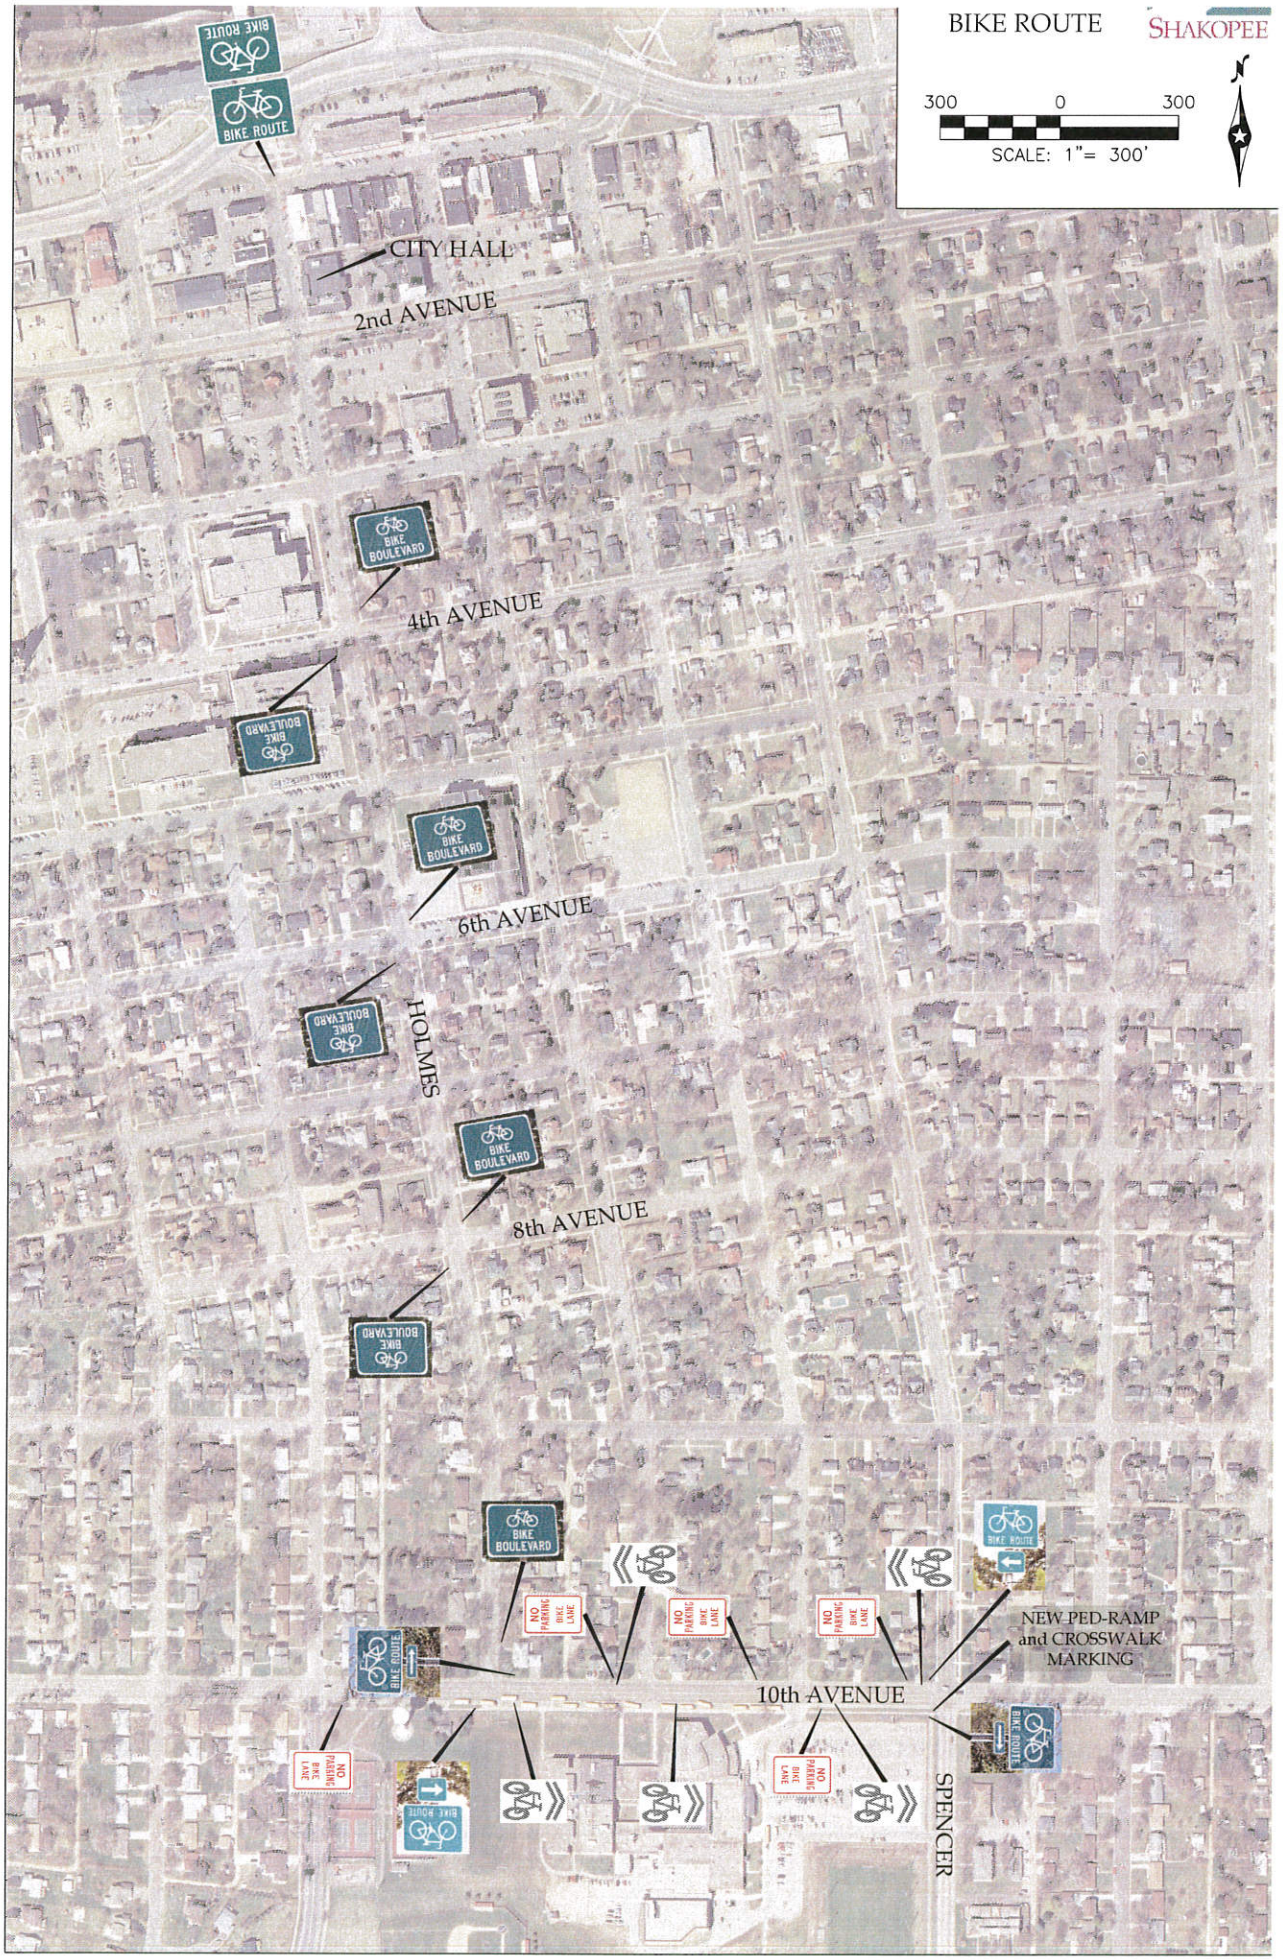
BIKE ROUTE
SHAKOPEE
300 0 300
SCALE: 1"= 300'
CITY HALL
2nd AVENUE
4th AVENUE
6th AVENUE
HOLMES
8th AVENUE
10th AVENUE
SPENCER
BIKE ROUTE
BIKE BOULEVARD
NO PARKING BIKE LANE
NEW PED-RAMP and CROSSWALK MARKING

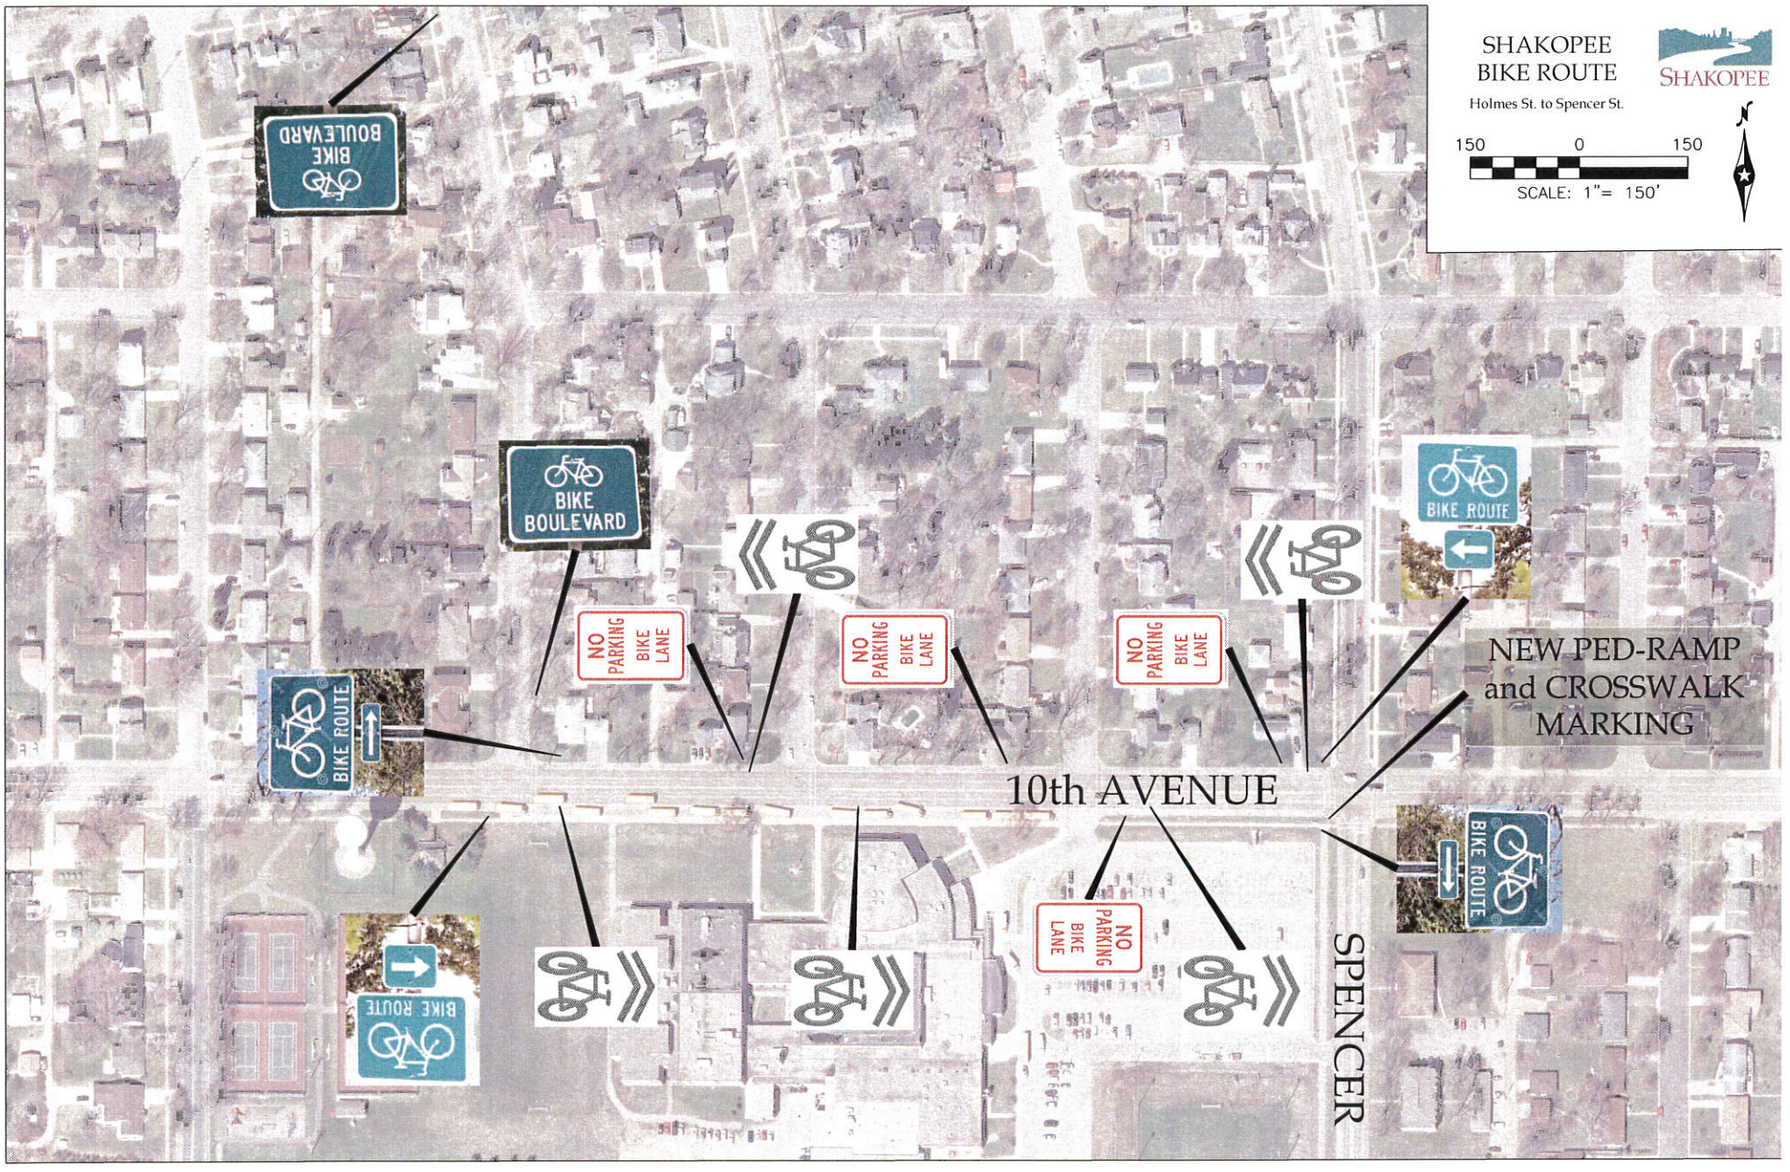
SHAKOPEE
BIKE ROUTE
Holmes St. to Spencer St.
SHAKOPEE
150
0
150
SCALE: 1"= 150'
N
BIKE BOULEVARD
BIKE BOULEVARD
BIKE ROUTE
BIKE ROUTE
BIKE ROUTE
BIKE ROUTE
NO PARKING BIKE LANE
NO PARKING BIKE LANE
NO PARKING BIKE LANE
NO PARKING BIKE LANE
NEW PED-RAMP and CROSSWALK MARKING
10th AVENUE
SPENCER